




SELMAN CON  
MİMARLIK

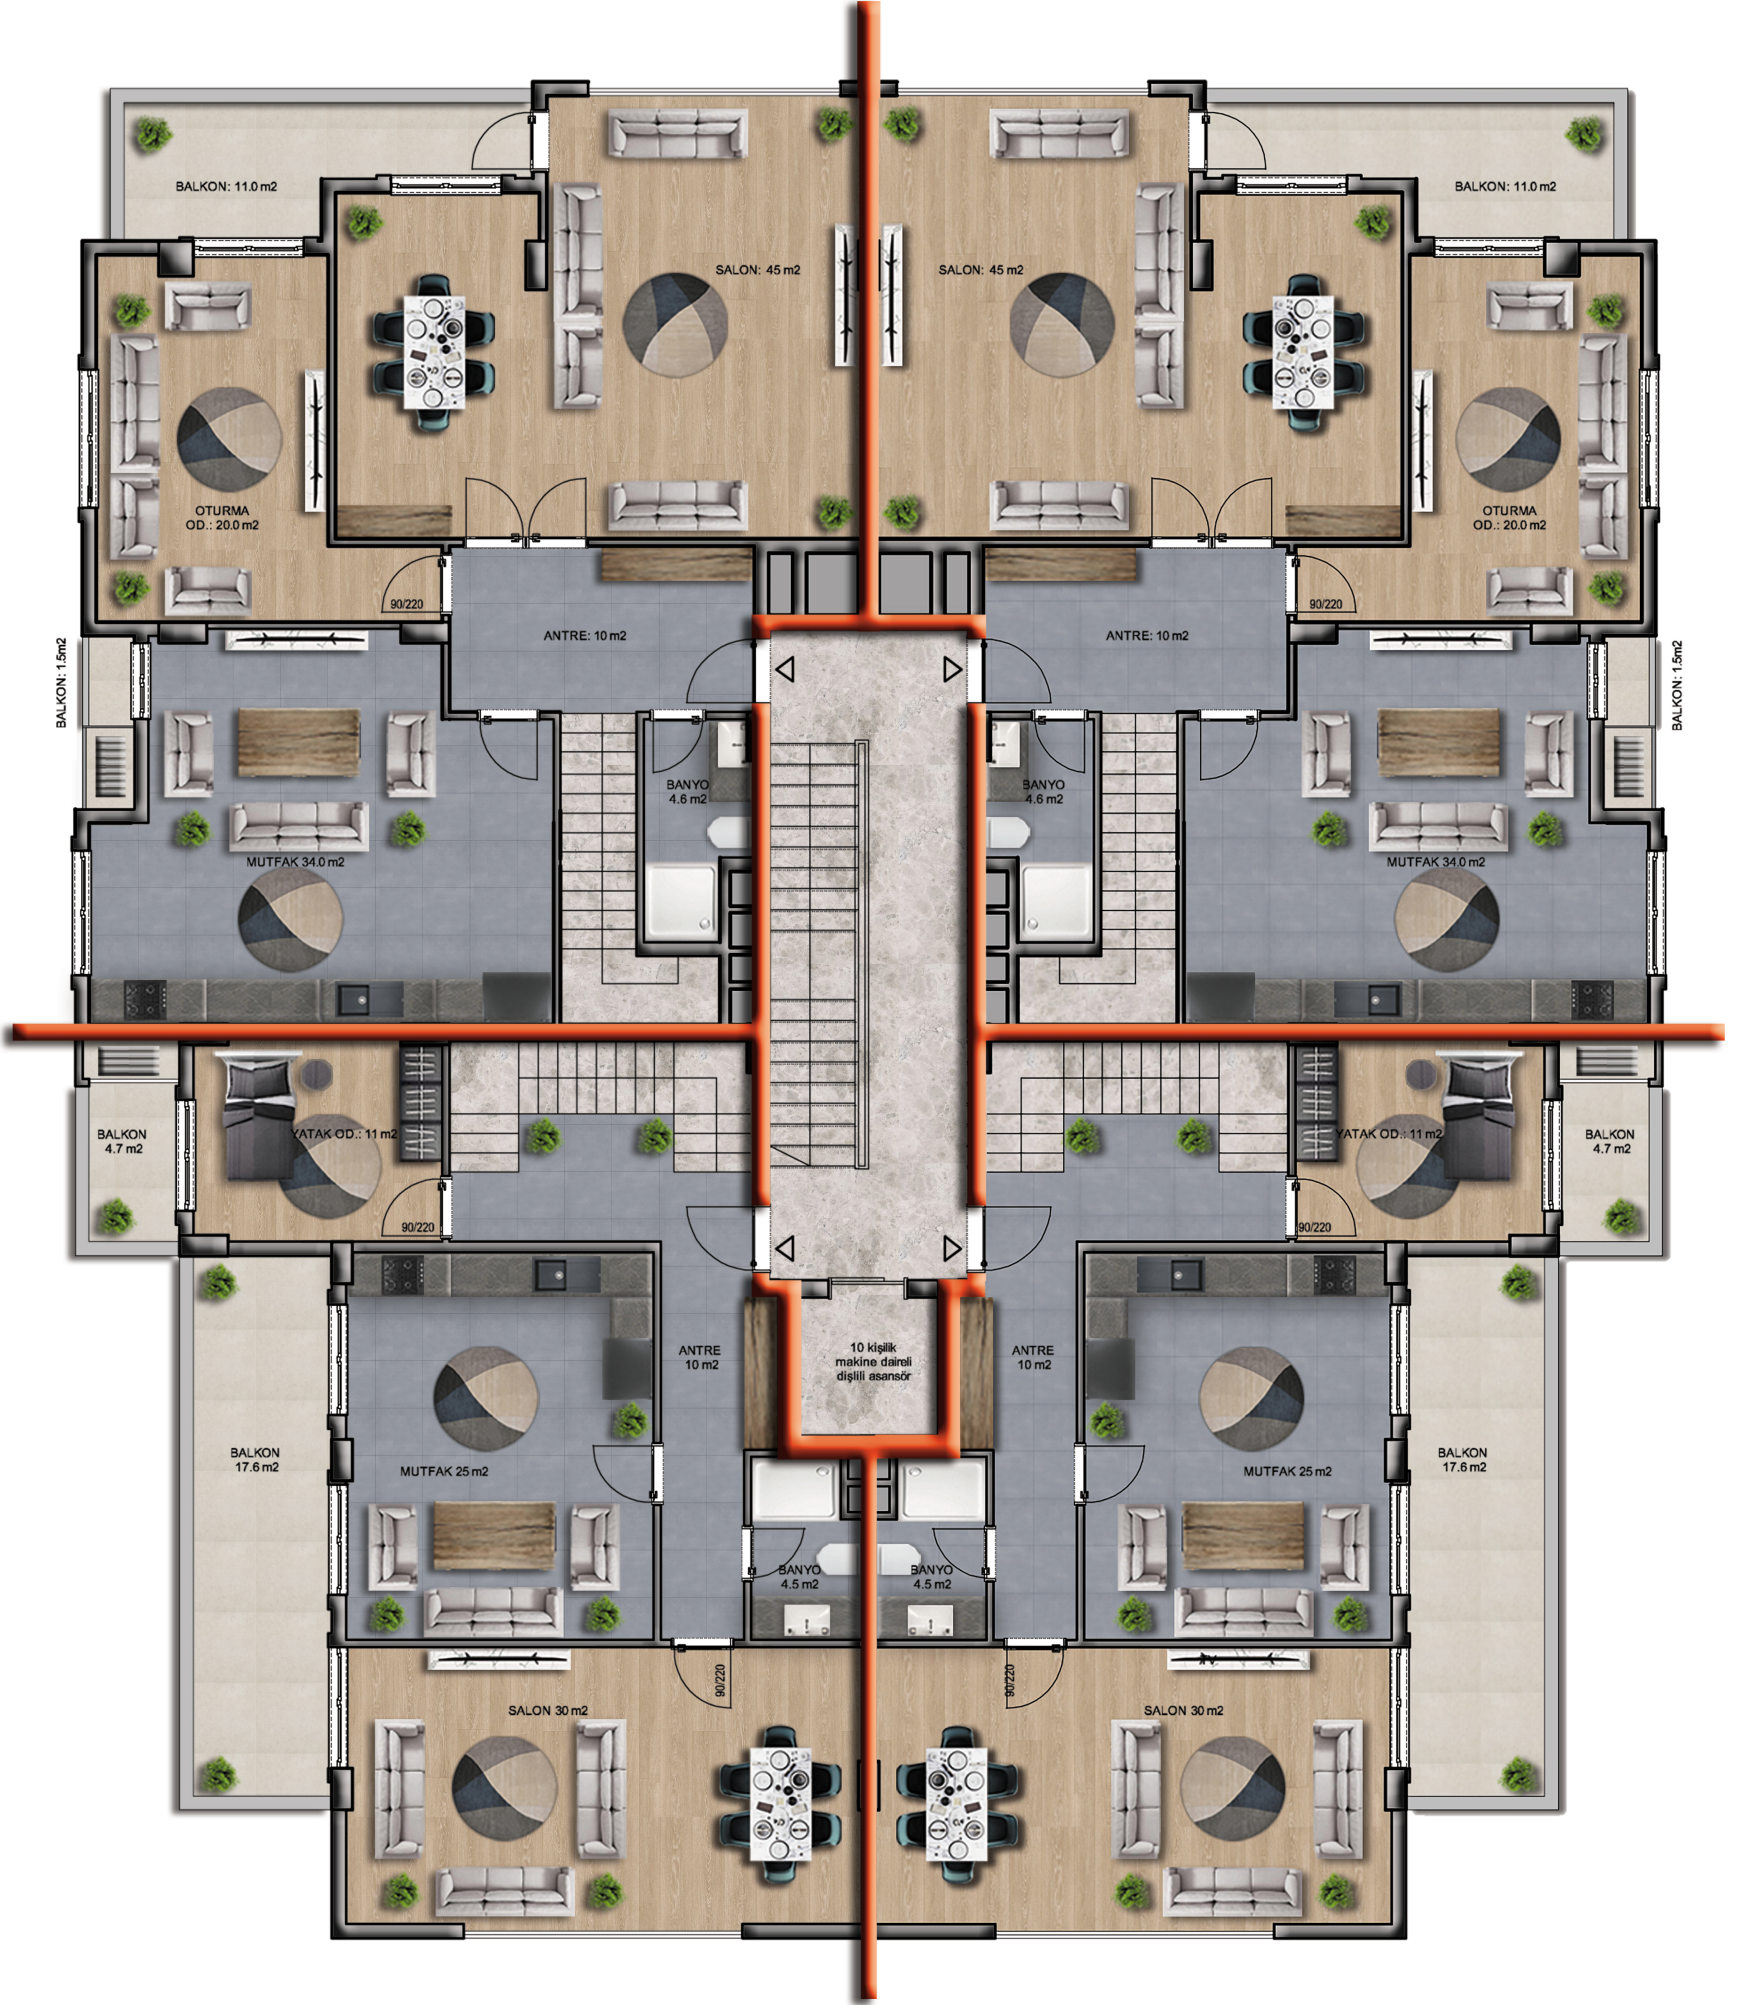

PROJE ADI:

OBA949ADA 2 PARSEL

PAFTA ADI:

DUBLEKS ALT KAT PLANI

KAT ALANI:

ÖLÇEK:

PAFTA NO: